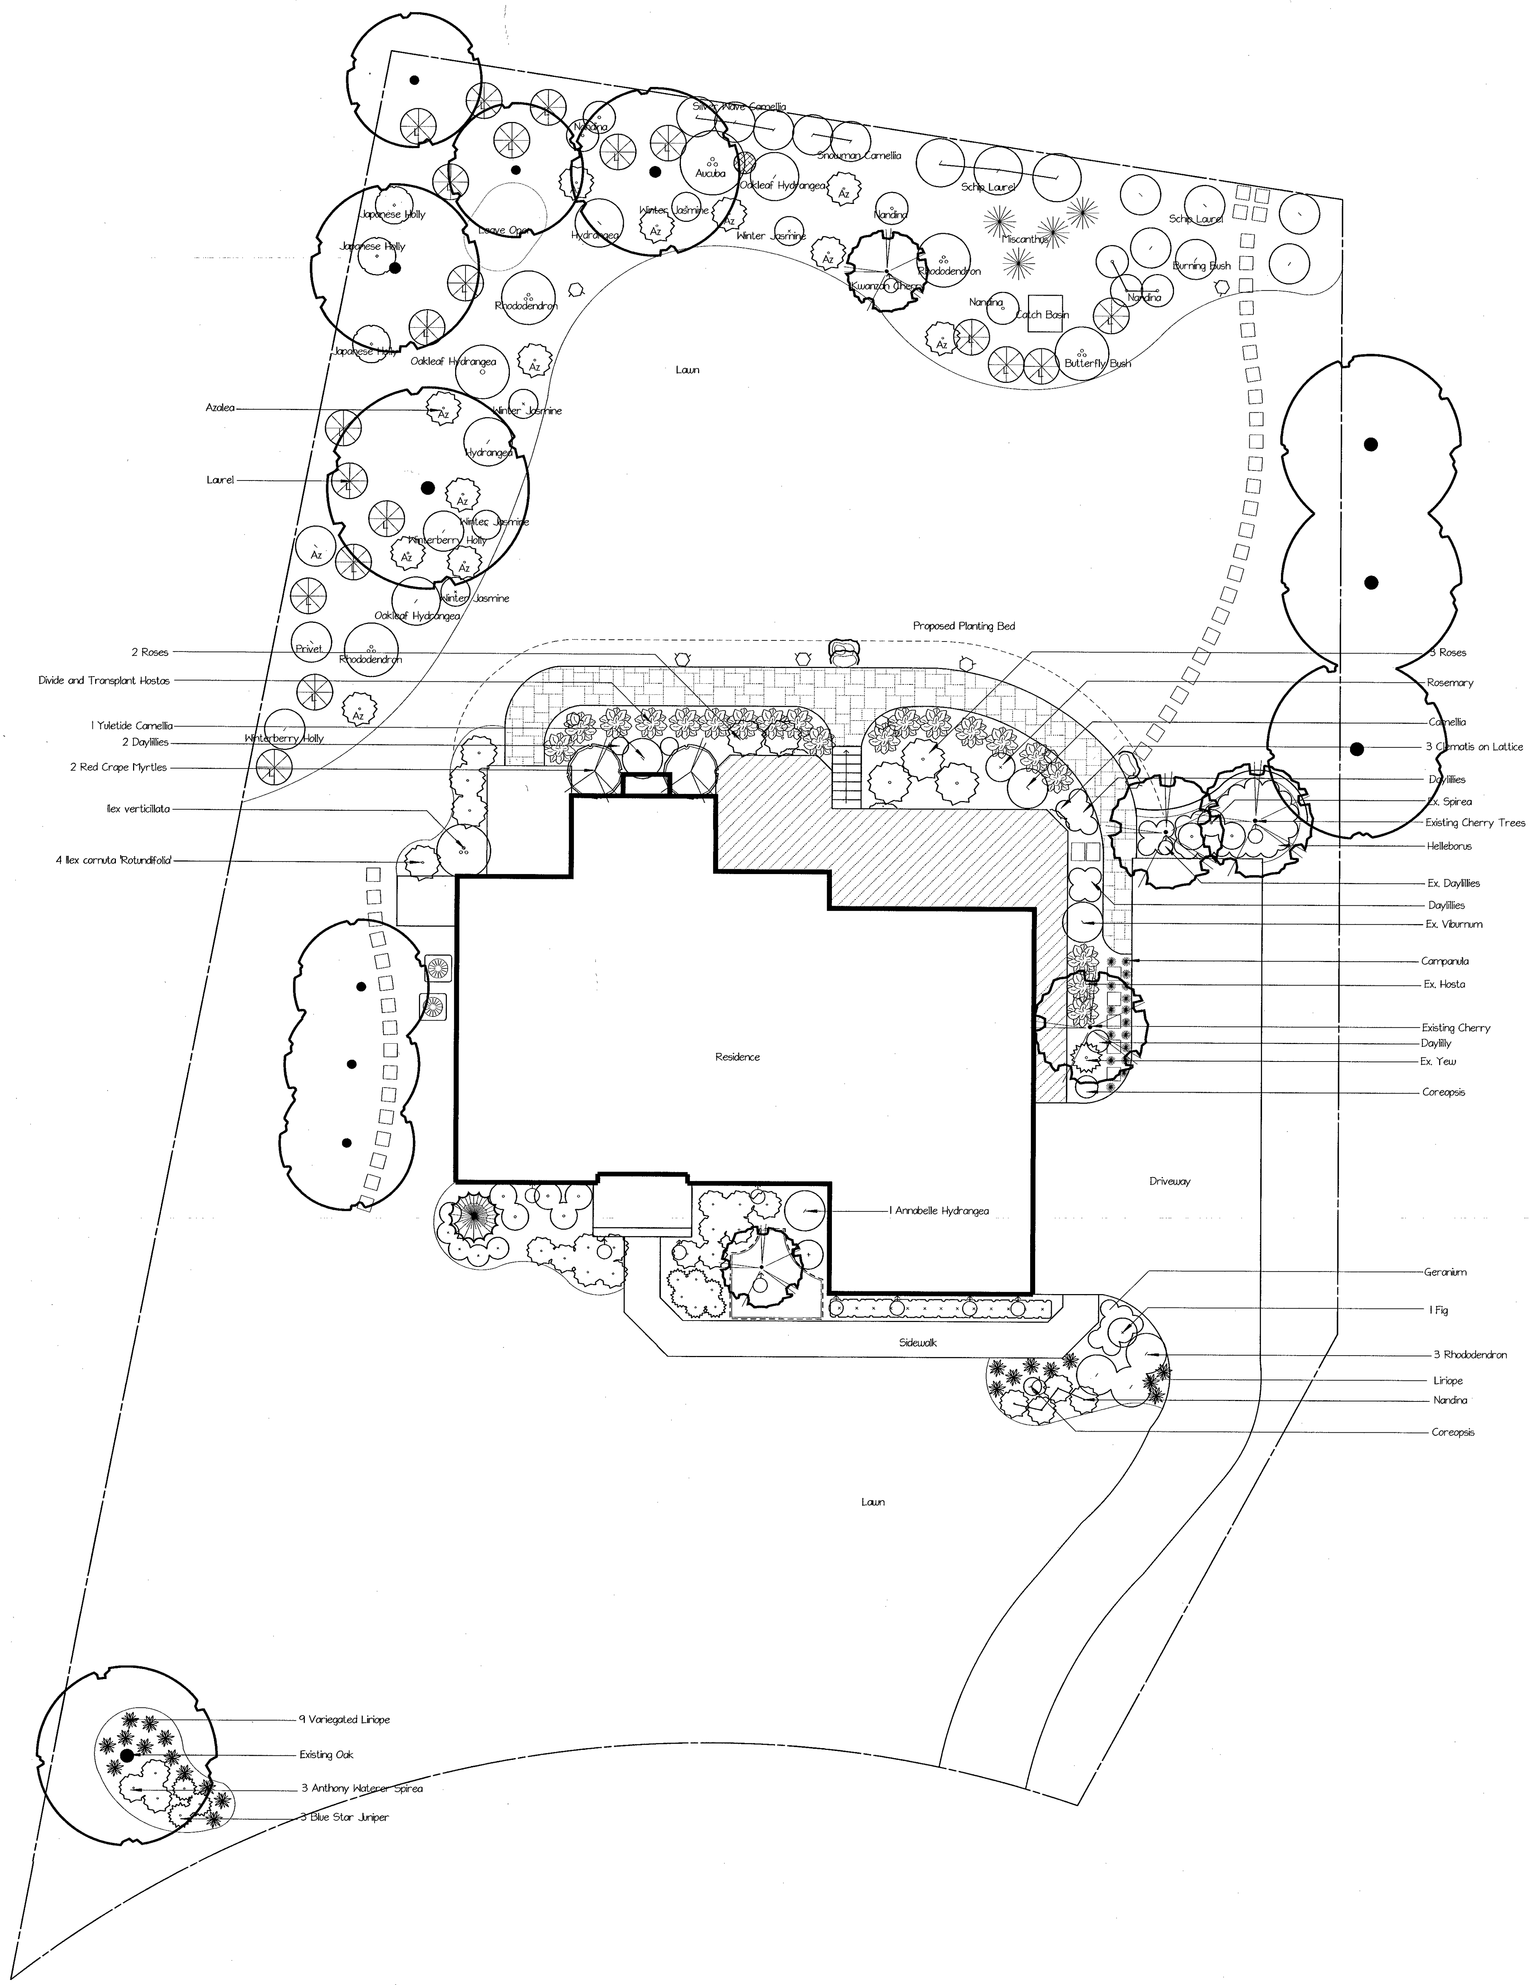

Living Colour Landscaping Co.

0 5 10 20
SCALE IN FEET

Geigel Residence

client:		
scale: 1/8" = 1'-0"	date: 3-23-11	revision:
drawn by: B. Lawless	checked by:	drawing #